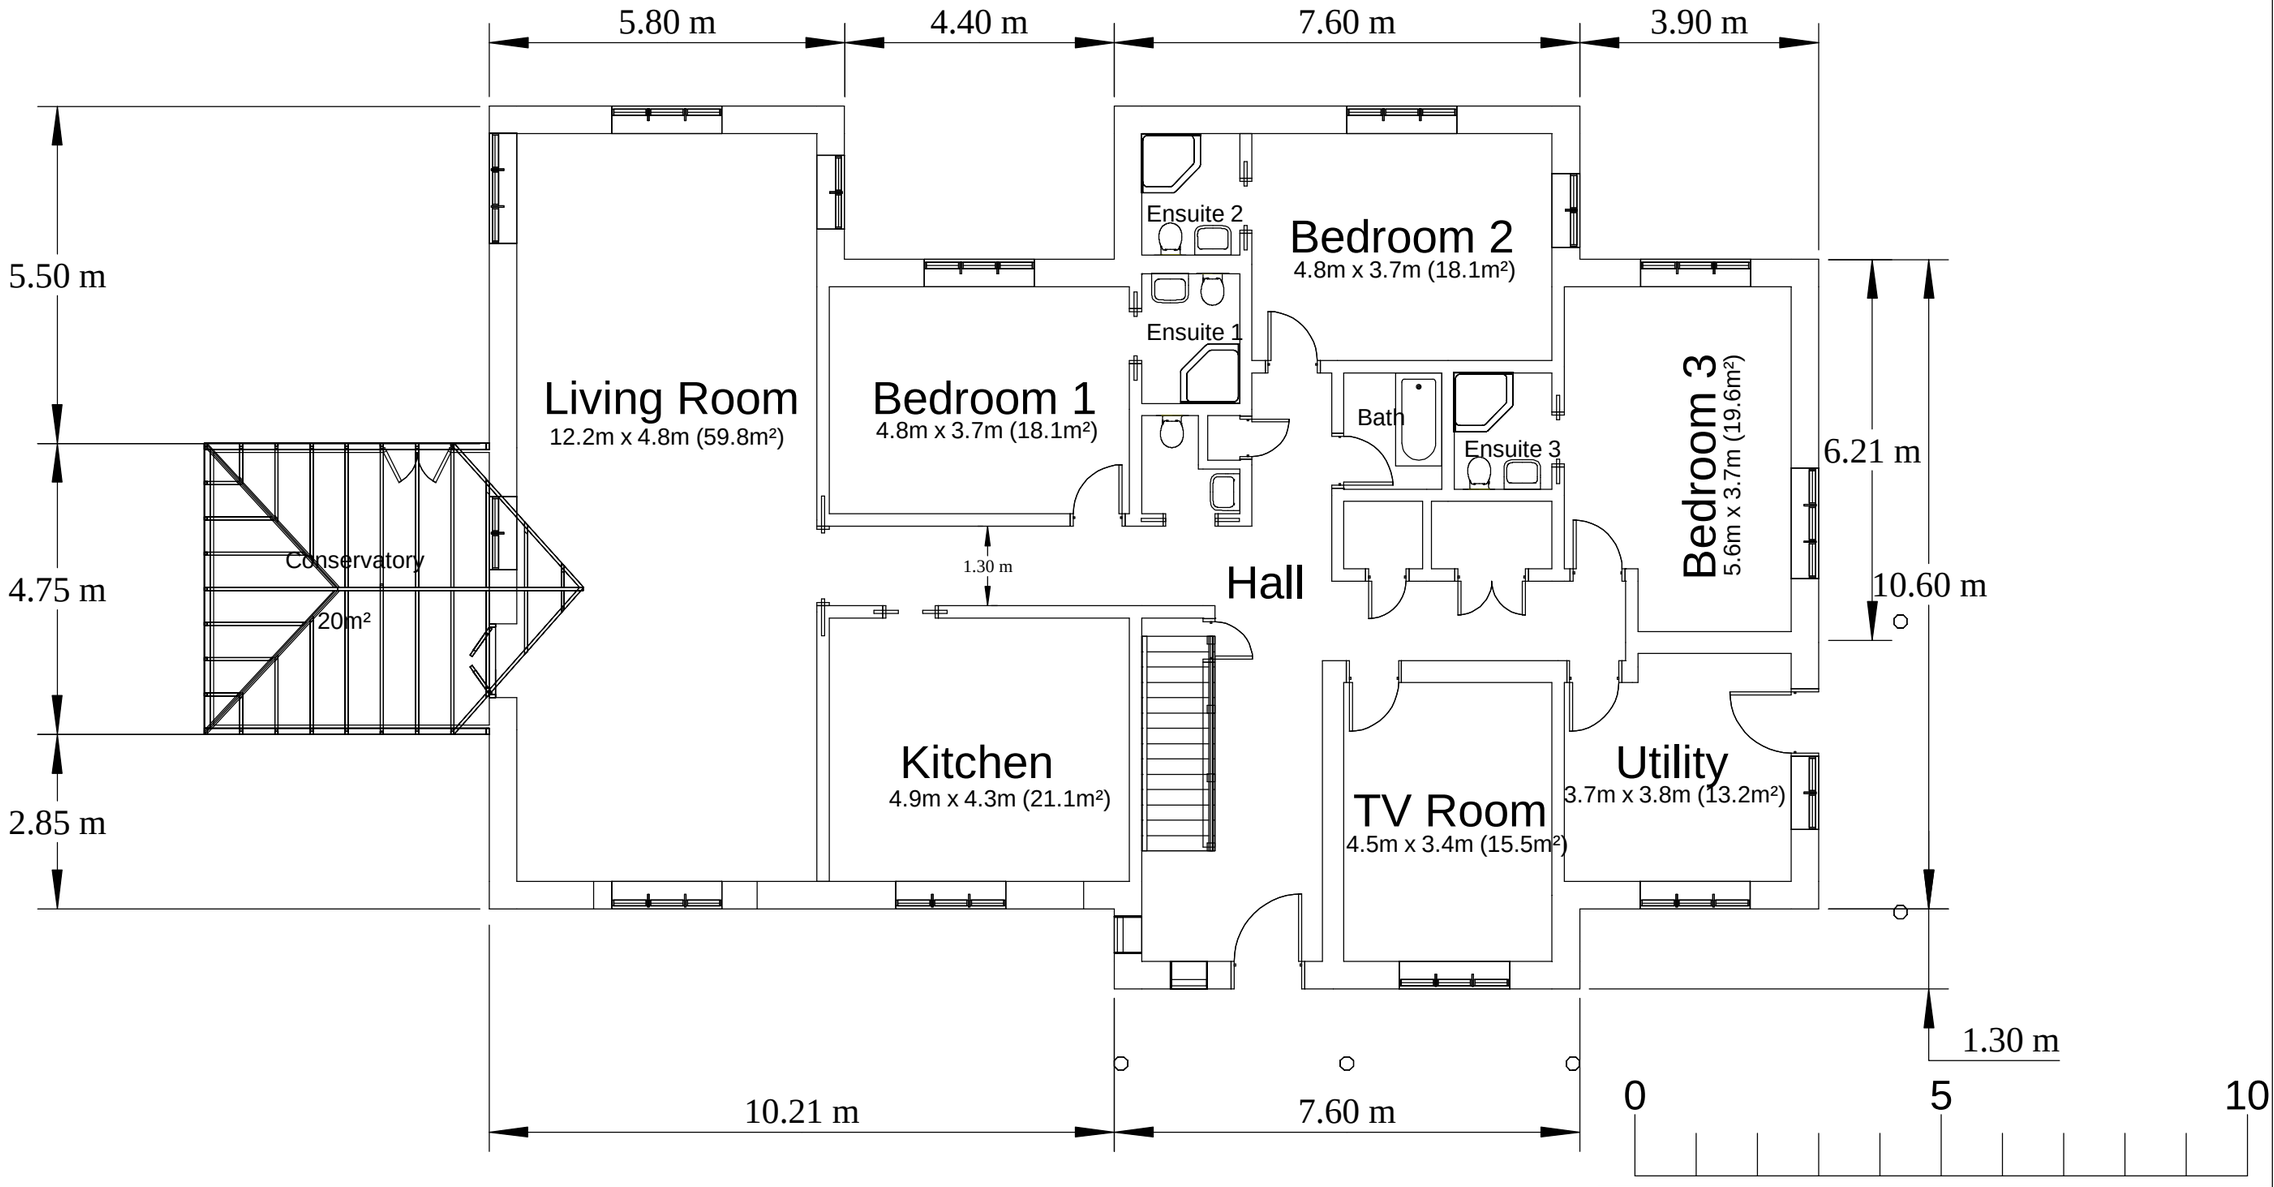

'Roselea' Smiths Loke

Bradwell, Gt. Yarmouth NR31 8DG

TITLE

Ground Floor

SIZE	DATE	DRAWN BY	REV
A3	28/10/09	Stephen McGarry	2.0

SCALE		SHEET
1:100		2 of 7